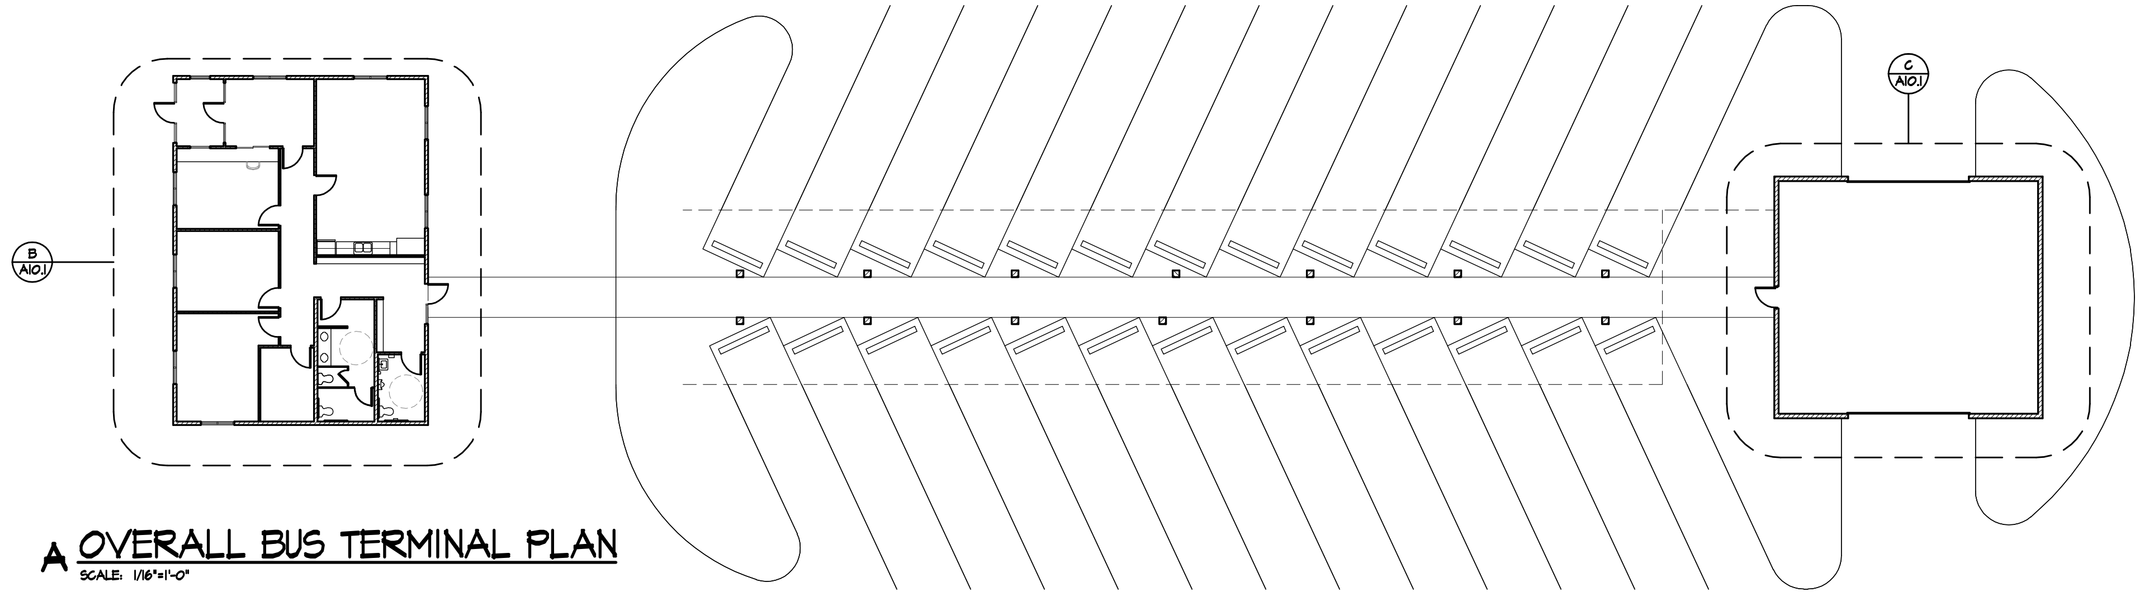

A OVERALL BUS TERMINAL PLAN
SCALE: 1/16"=1'-0"

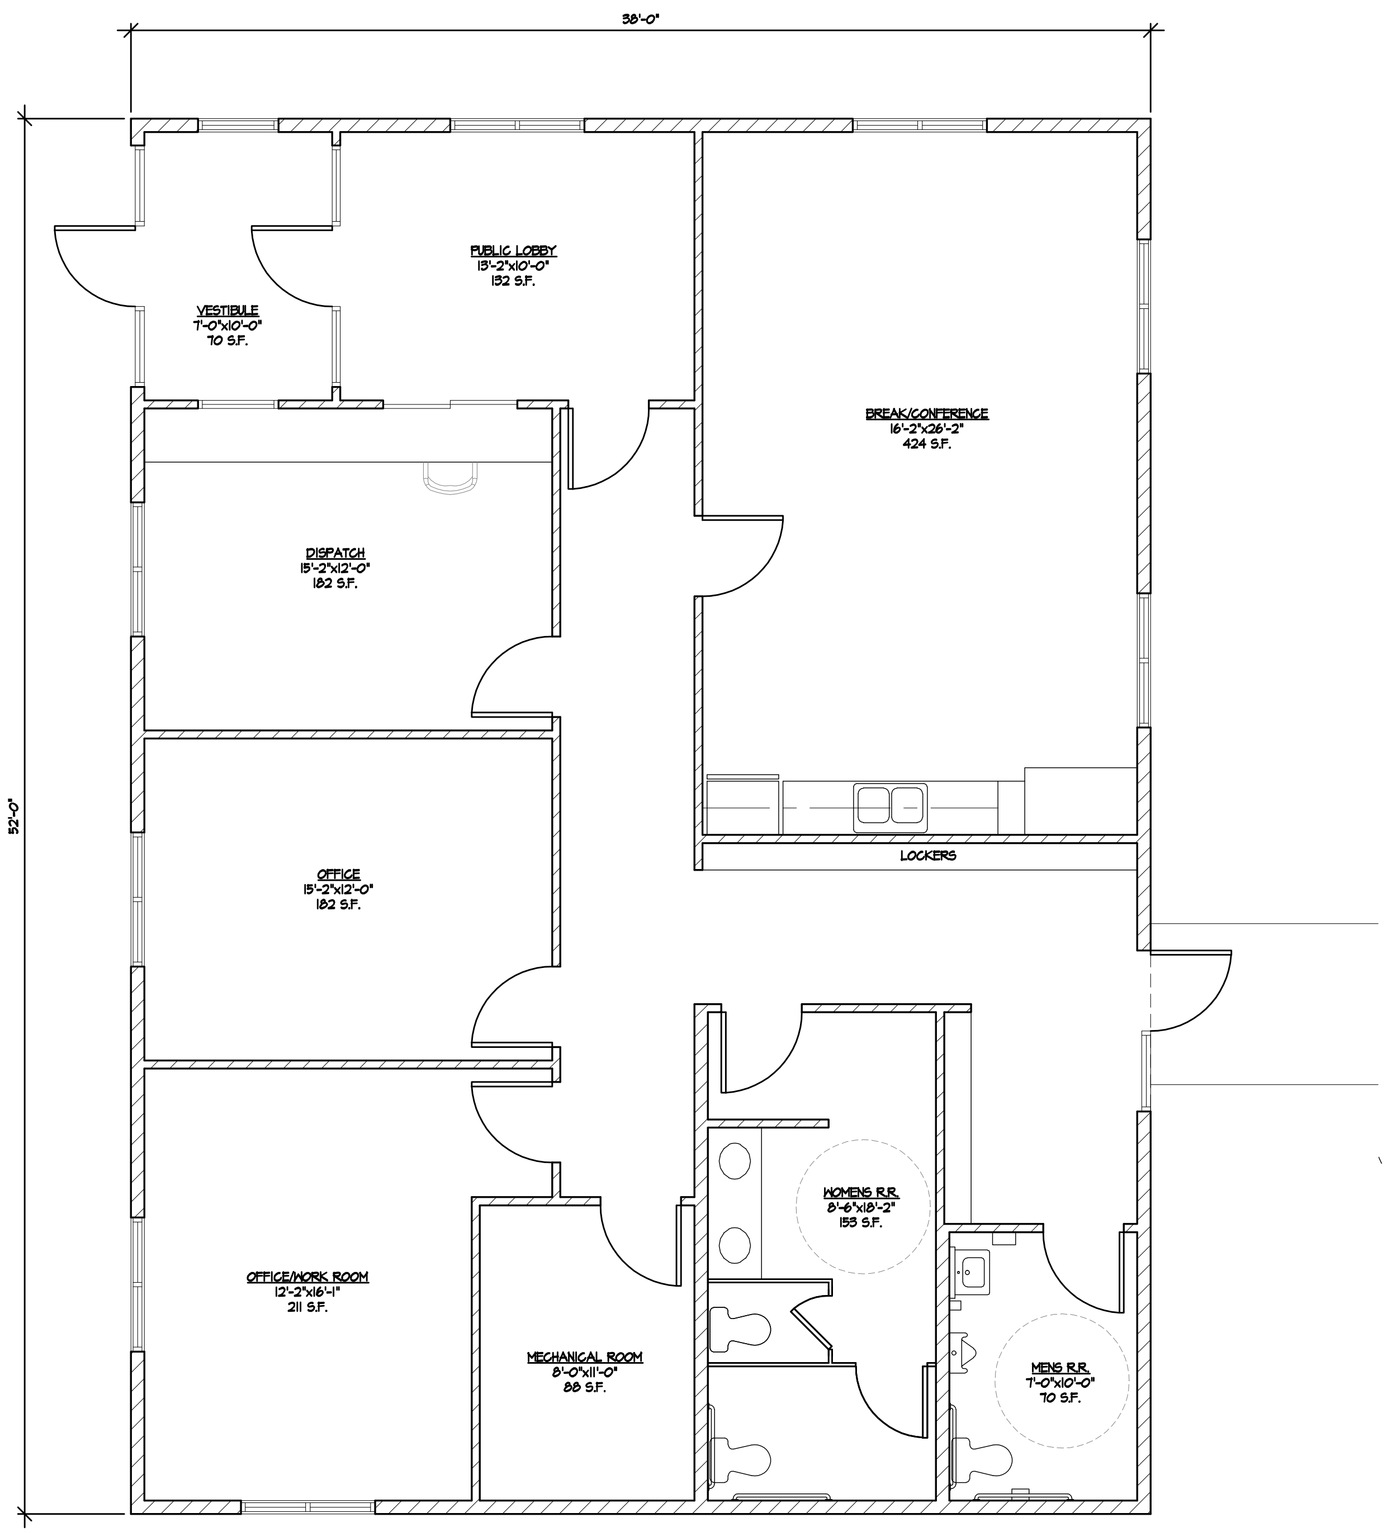

B ENLARGED PLAN
SCALE: 1/4"=1'-0" 1976 S.F.

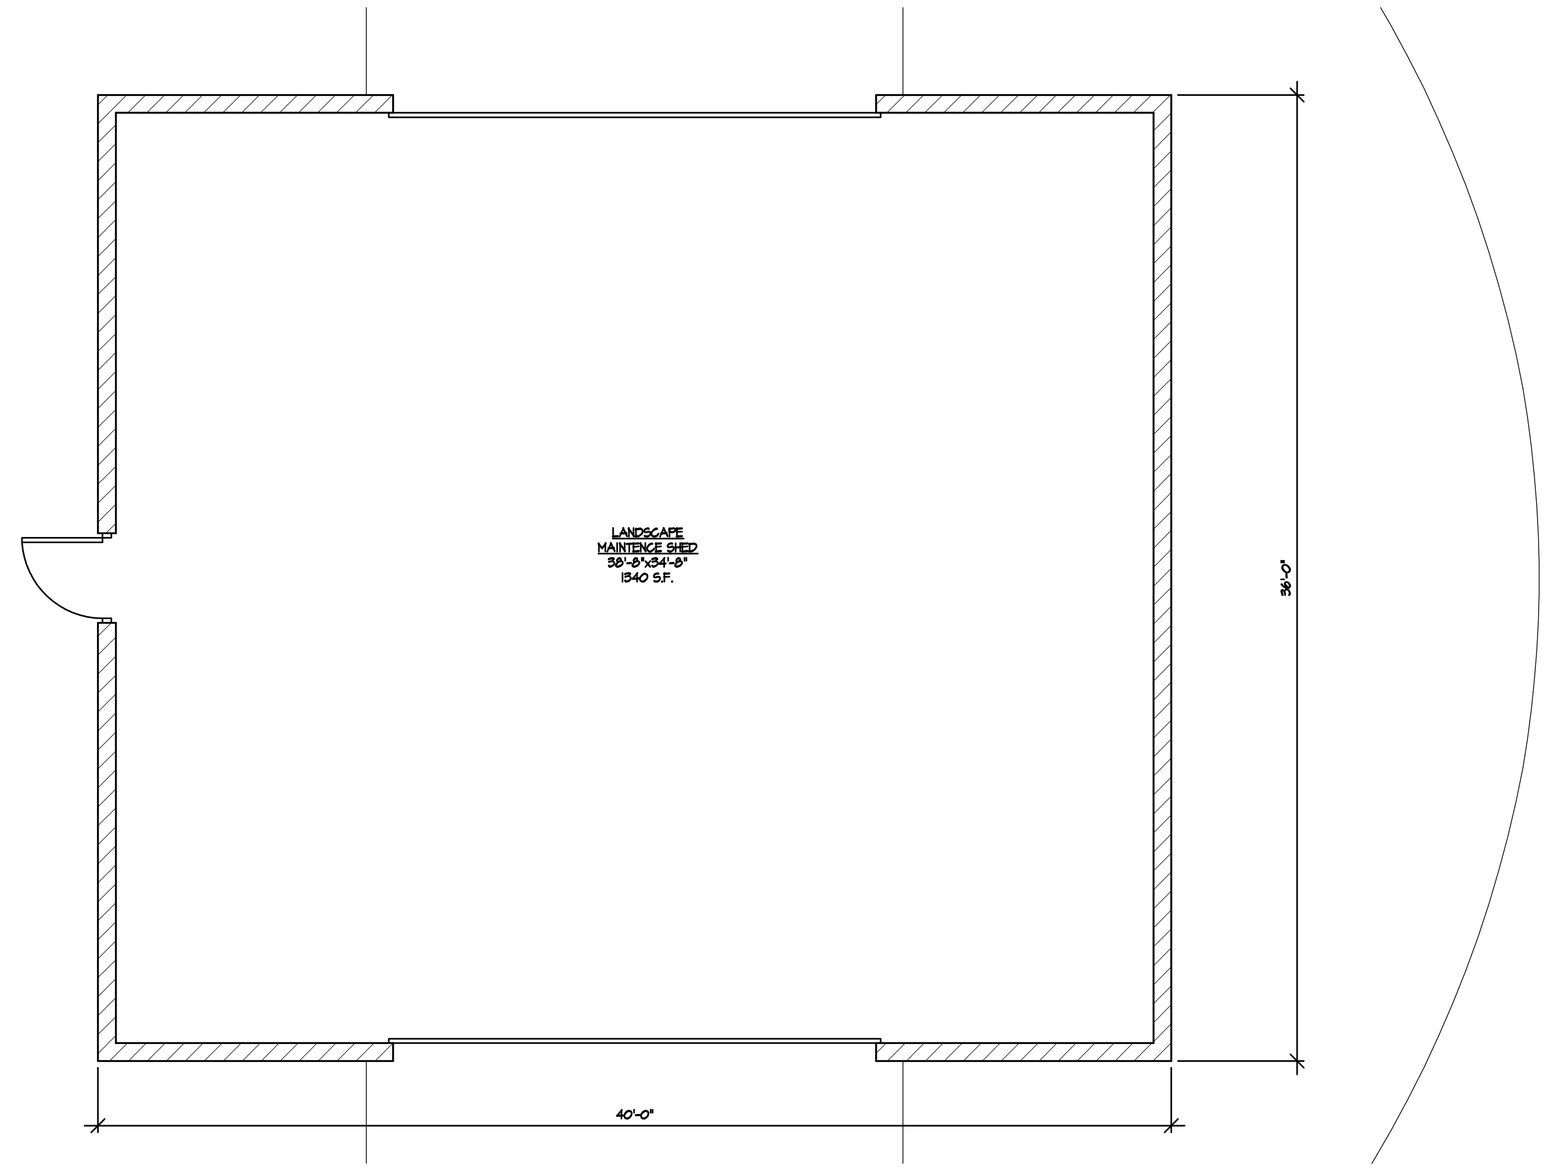

C ENLARGED SHED PLAN
SCALE: 1/4"=1'-0" 1440 S.F.

DAN
MARSH
ARCHITECTS

Columbus Office:
P.O. Box 340037
Columbus, Ohio 43234
614.764.1996
740.773.1796
614.764.1968 fax
dan@marsharchitects.com

STATE OF OHIO
DAN HERBERT
MARSH
7319
REGISTERED ARCHITECT

PROJECT DESCRIPTION

NEW TERMINAL & BUS
MAINTENANCE FACILITY FOR
575 E. SEVENTH STREET
CHILLICOTHE, OH 45601

☒ Preliminary	6-29-06
	7-20-06
	8-11-06
	8-22-06
	9-20-06
	10-19-06
☒ Construction	11-16-06
	11-30-06
	12-13-06
☒ Bid Set	5-9-07
☒ Permit Set	3-9-07
☒ Revision	5-8-07
	2-13-09
	8-12-09
	9-9-09
	12-7-09

A10.1

CHILLICOTHE TRANSIT SYSTEM