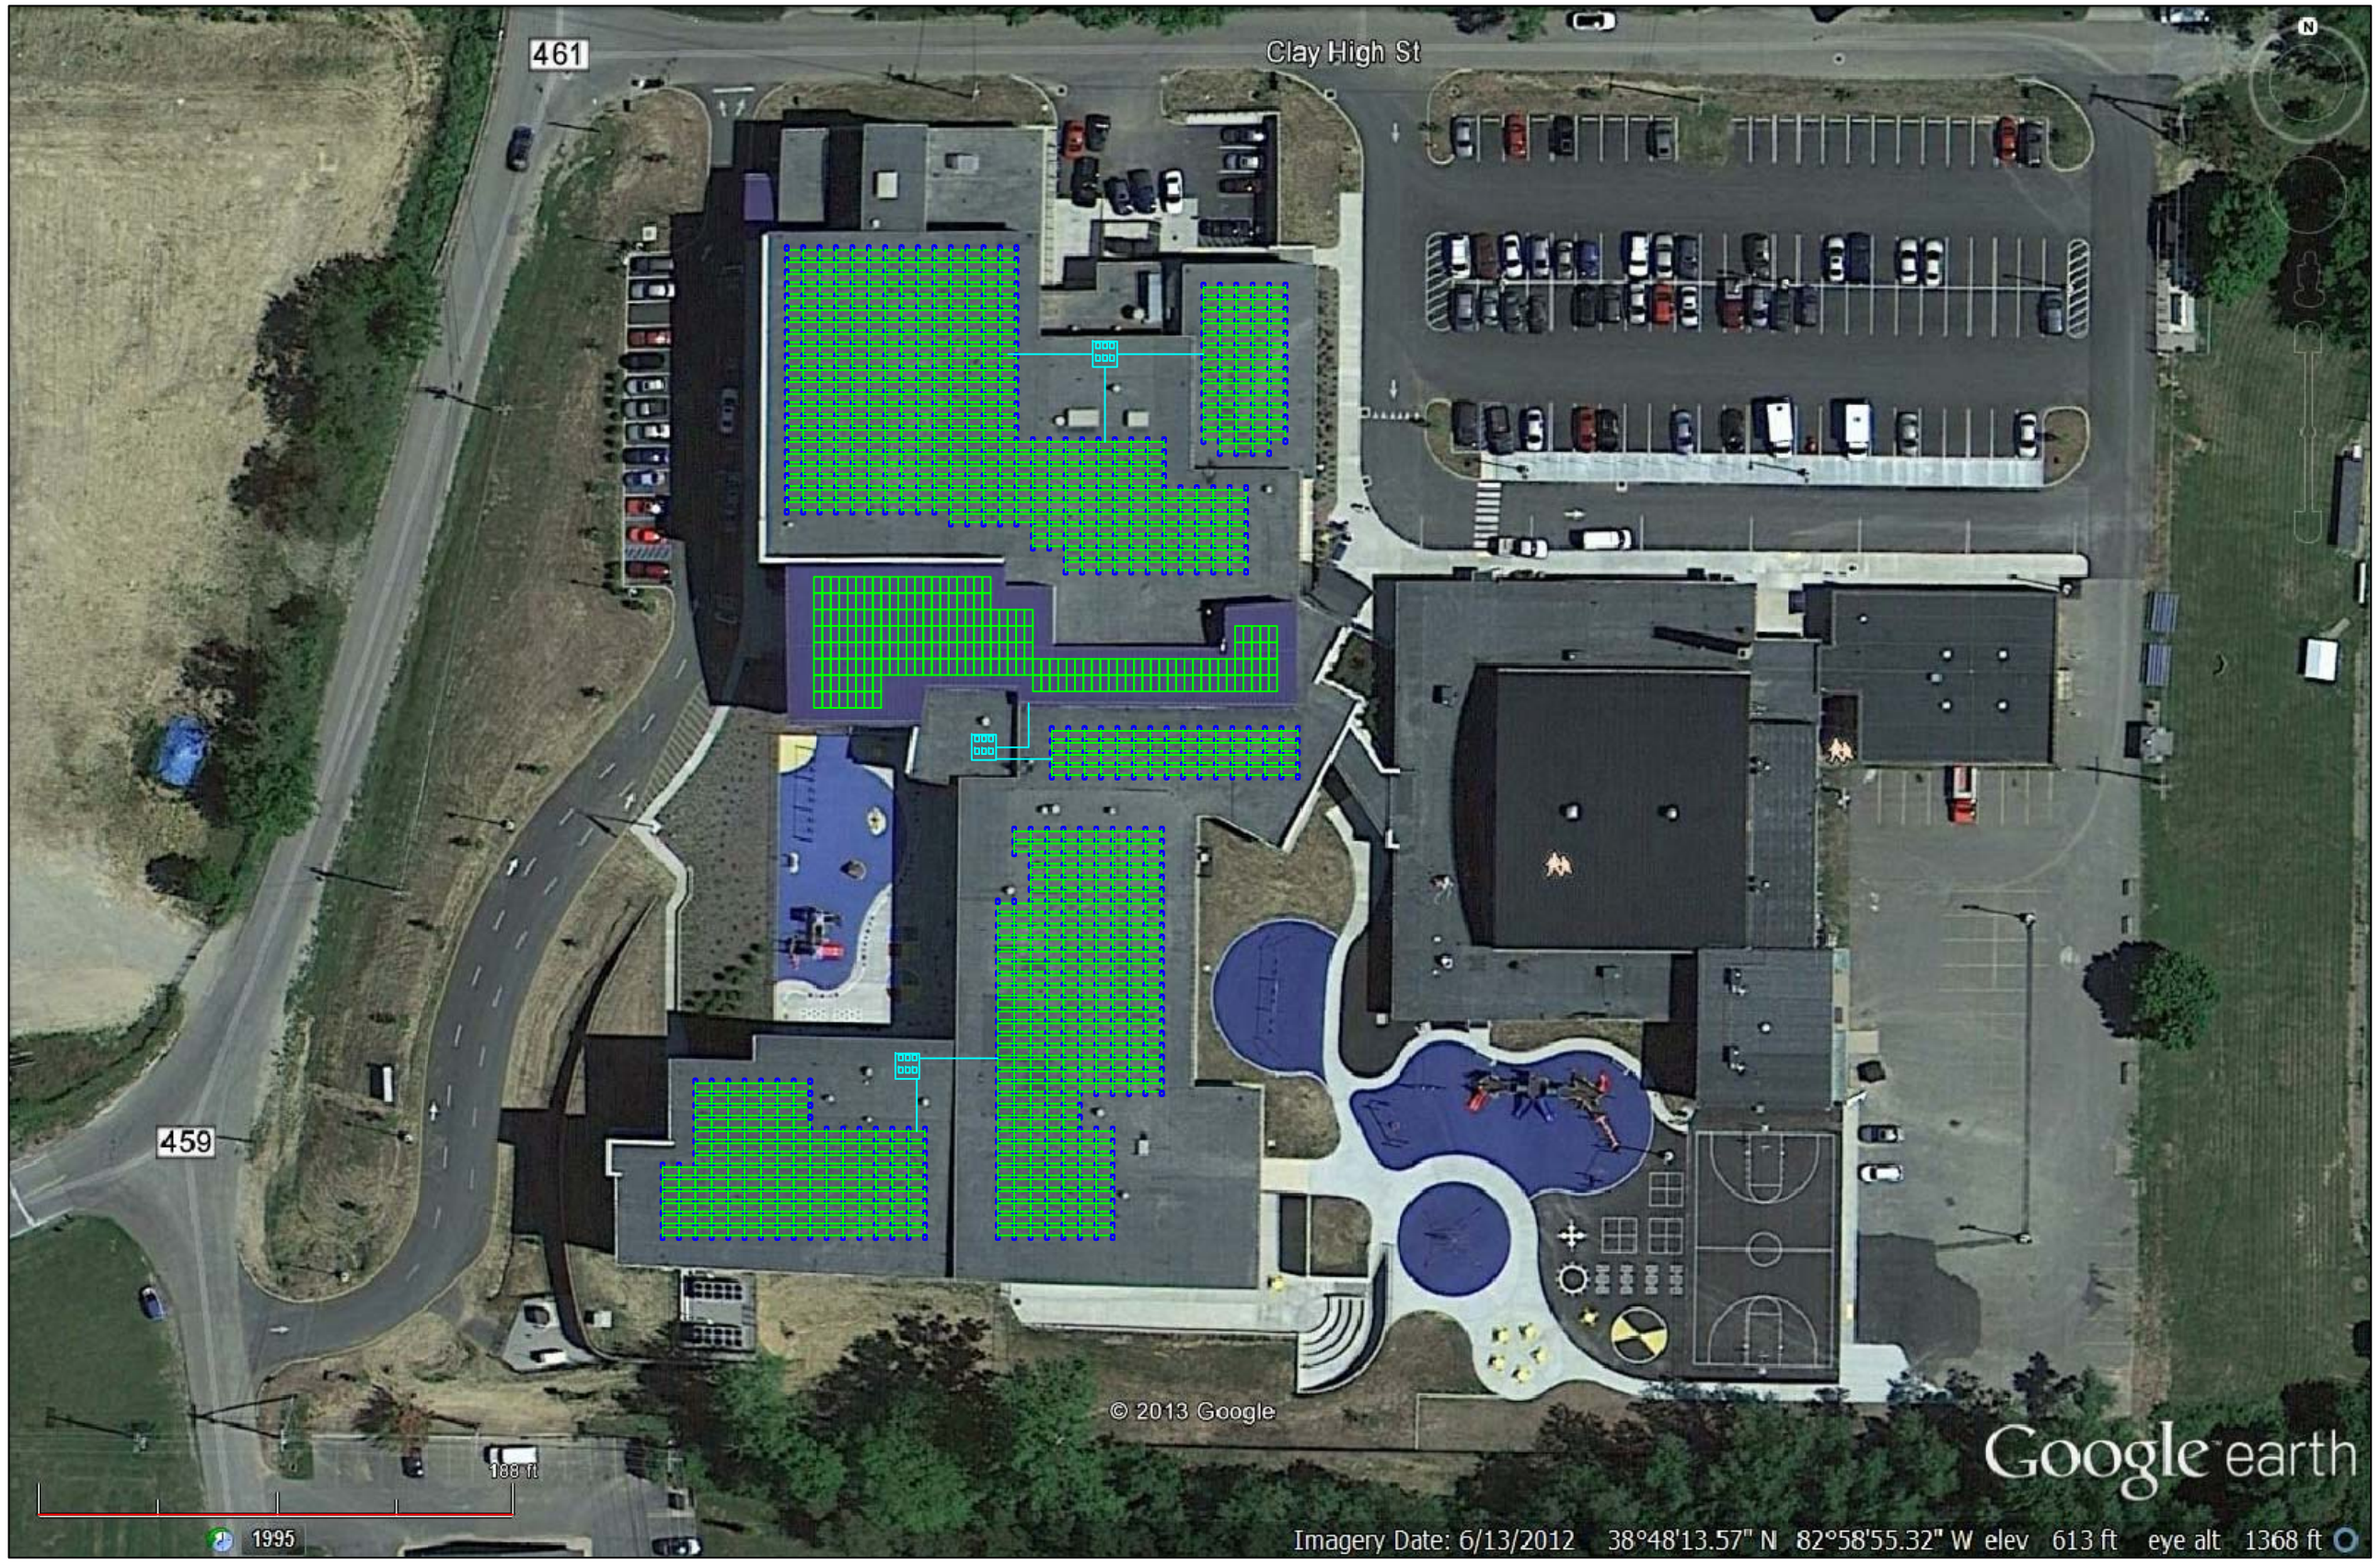

THIRD SUN SOLAR
762 W. UNION, SUITE C
ATHENS, OH 45701
(740) 249-4533
THIRDSUNSOLAR.COM

REV	DRN	DATE	COMMENTS

© 2014 Third Sun Solar. All rights reserved. Specifications included in this drawing are subject to change without notice.

CLAY LOCAL SCHOOLS
374.4 kW
44 CLAY HIGH ST.
PORTSMOUTH, OH

CONCEPTUAL PV SITE PLAN DRAWING

DRN:	CHK:	DWG SIZE:
JH		ANSI B
DATE: 4-16-14		SCALE: VARIES

SHEET No.: PV-S1